HORNSBY SHIRE COUNCIL

This document is approved subject to the notes, advice and conditions listed in Development Consent No. DA/849/2015/B

Dated. 25 August 2016

GENERAL MANAGER

Per

CONTRACTORS MUST VERIFY ALL DIMENSIONS ON SITE BEFORE COMMENCING ANY WORK OR PREPARING SHOP DRAWINGS

All Architectural drawing sheets to be cross-referenced with other relevant disciplines.

REV	ISSUE	DATE	BY
-	SECTION 96 No.3	17.06.2016	AT

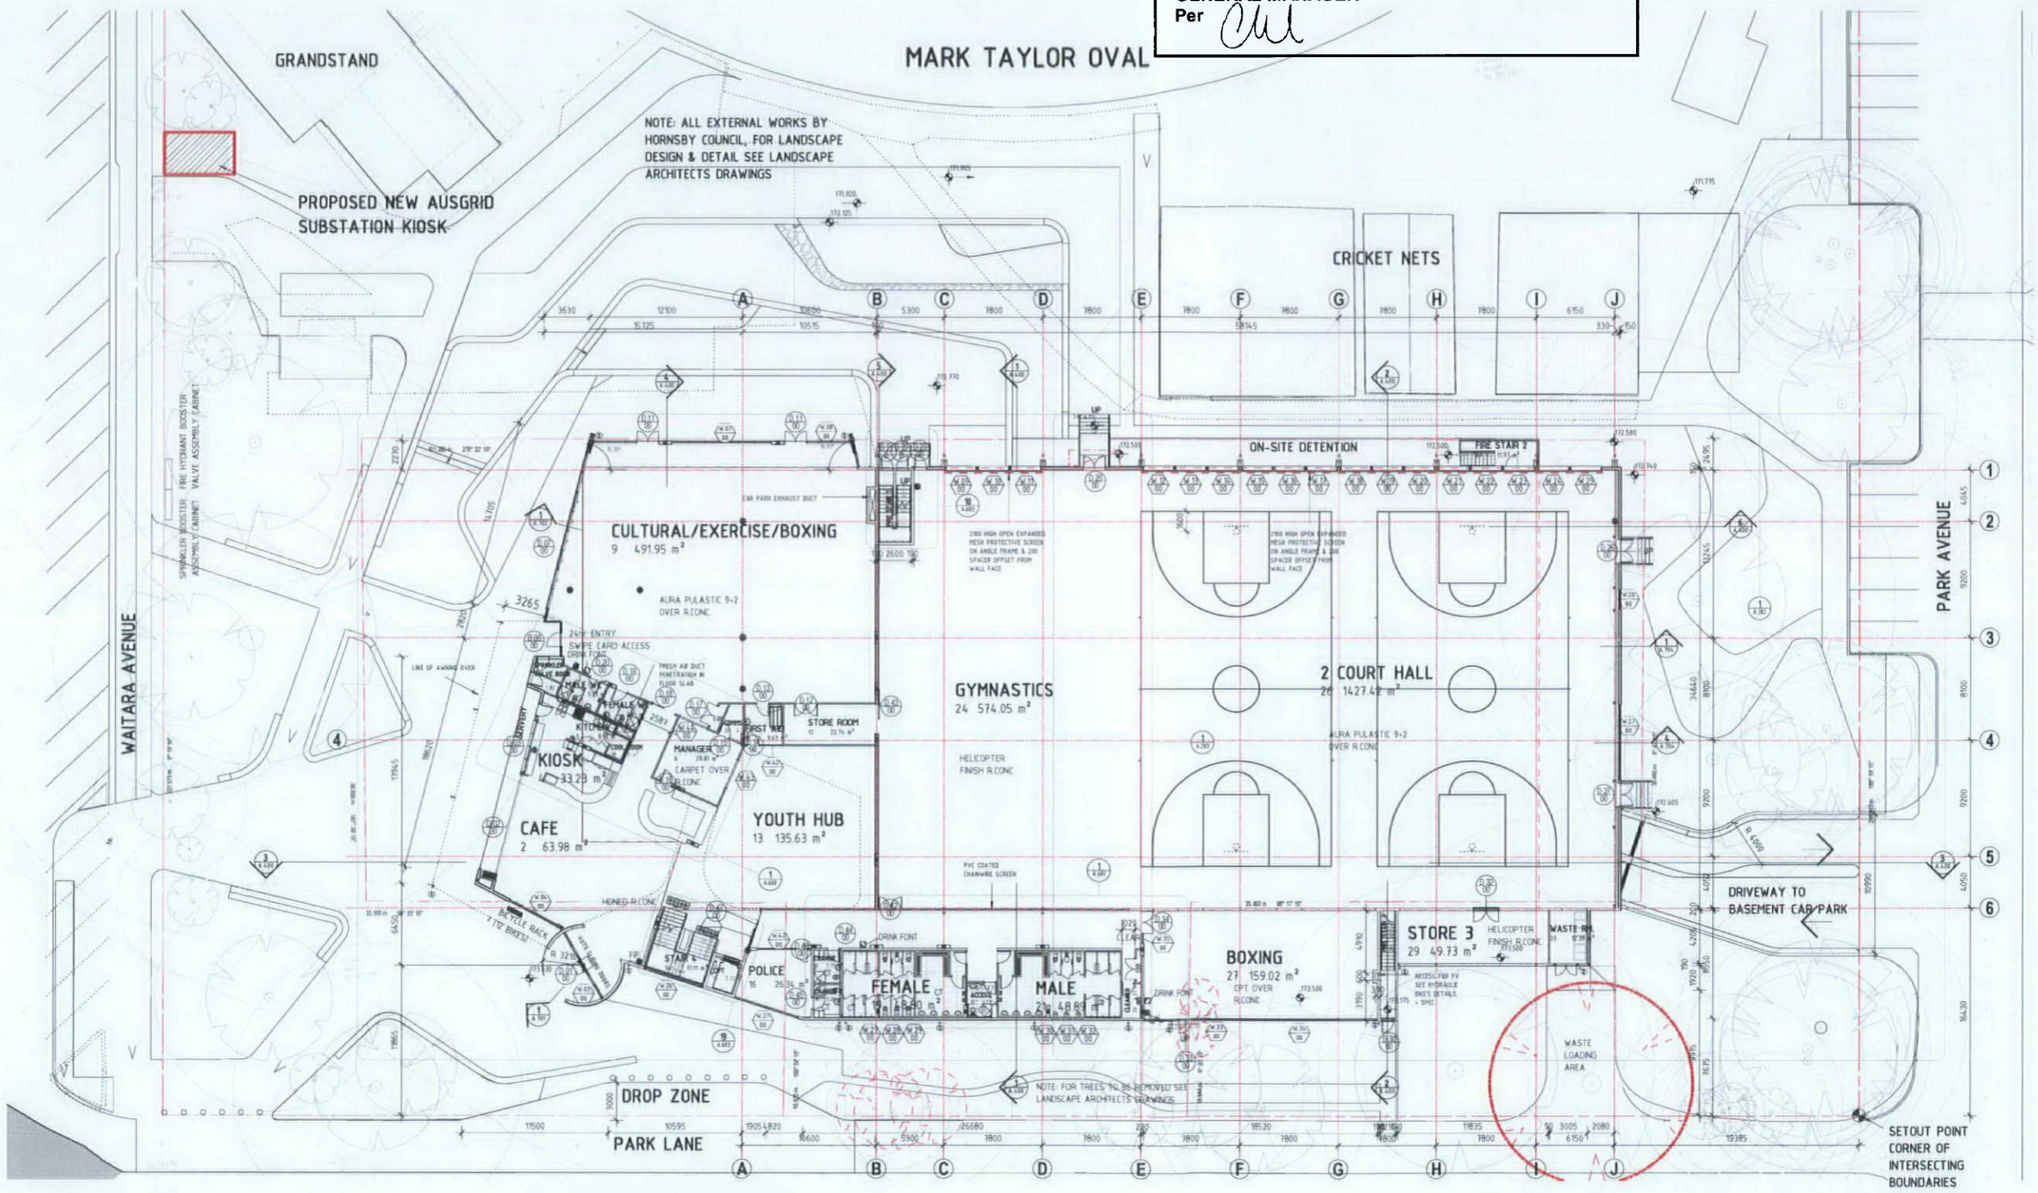

1 Lev 00 GROUND FLOOR PLAN
1 : 200

SCALE BAR 1:200

LANDSCAPE ARCHITECTS
Environmental Partnership NSW
Suite 3.01 22-36 Mountains Street Ultimo 2007
Ph: (02) 9281 7007 Email: admin@epnsw.com.au
ABN 53 088 175 437

MECHANICAL ENGINEERS
SMS

HYDRAULIC ENGINEER
HYDRAULIC DESIGN GROUP
HDG

ELECTRICAL ENGINEER
SPECTRUM ENGINEERING SOLUTIONS

STRUCTURAL ENGINEER
Sydney Office
BG&E

DESIGN ARCHITECT

FOR SECTION 96 No.3

CLIENT
PCYC POLICE CITIZENS YOUTH CLUBS

PROJECT NAME
HORNSBY PCYC

PROJECT ADDRESS
MARK TAYLOR OVAL,
LOT 300 + 301 DP802745,
WAITARA AVENUE, WAITARA NSW

DRAWING TITLE
GROUND FLOOR PLAN

A1 PRINT SIZE

DATE: 06.07.2016	DRAWING NO.
SCALE: 1 200 @ B1	A.101
JOB NO.: W211	
DRAWN BY: AT	CHECKED BY: S. JOHANSSON

COPYRIGHT FACILITY DESIGN GROUP PTY LIMITED. ALL RIGHTS RESERVED. DO NOT SCALE OFF DRAWINGS. WORK TO FIGURED DIMENSIONS ONLY. VERIFY DIMENSIONS ON SITE PRIOR TO COMMENCING WORK.

6/07/2016 12:05:27 PM

CONTRACTORS MUST VERIFY ALL DIMENSIONS ON SITE BEFORE COMMENCING ANY WORK OR PREPARING SHOP DRAWINGS

All Architectural drawing sheets to be cross-referenced with other relevant disciplines.

REV	ISSUE	DATE	BY
-	SECTION 96 No.3	17.06.2016	AT

HORNSBY SHIRE COUNCIL

This document is approved subject to the notes, advice and conditions listed in Development Consent No. DA/849/2015/B

Dated. 25 August 2016

GENERAL MANAGER

Per

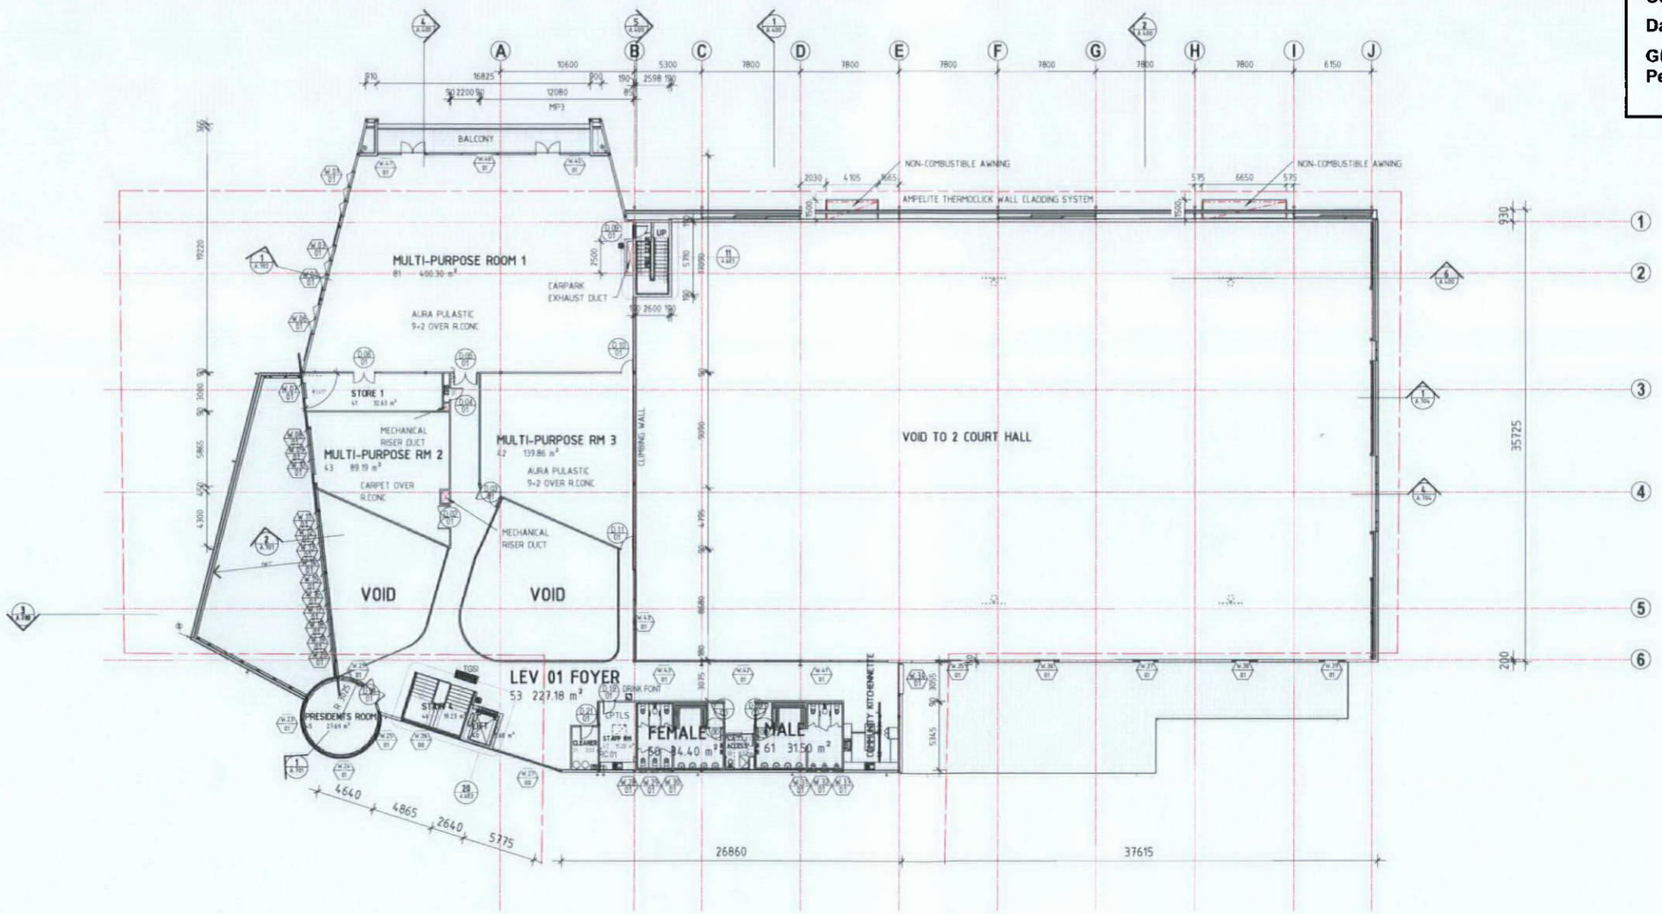

SCALE BAR 1:200

LANDSCAPE ARCHITECTS
Environmental Partnership NSW
Suite 3.01 22-36 Mountains Street Ultimo 2007
Ph: (02) 9281 7007 Email: admin@epnsw.com.au
ABN 53 088 175 437

MECHANICAL ENGINEERS
SMS

HYDRAULIC ENGINEER
HYDRAULIC DESIGN GROUP
HDG

ELECTRICAL ENGINEER
SPECTRUM ENGINEERING SOLUTIONS

STRUCTURAL ENGINEER
Sydney Office
BG&E

DESIGN ARCHITECT

FOR SECTION 96 No.3

CLIENT
PCYC POLICE CITIZENS YOUTH CLUBS

PROJECT NAME
HORNSBY PCYC

PROJECT ADDRESS
MARK TAYLOR OVAL,
LOT 300 + 301 DP832745,
WAITARA AVENUE, WAITARA NSW

DRAWING TITLE
LEVEL 01 FLOOR PLAN

A1 PRINT SIZE

DATE: 06.07.2016	DRAWING NO.
SCALE: 1:200 @ B1	A.102
JOB NO.: W211	
DRAWN BY: AT	CHECKED BY: S. JOHANSSON

COPYRIGHT FACILITY DESIGN GROUP PTY. LIMITED. ALL RIGHTS RESERVED
DO NOT SCALE OFF DRAWINGS. WORK TO FIGURED DIMENSIONS ONLY
VERIFY DIMENSIONS ON SITE PRIOR TO COMMENCING WORK

6/07/2016 12:05:42 PM