building a better Shire

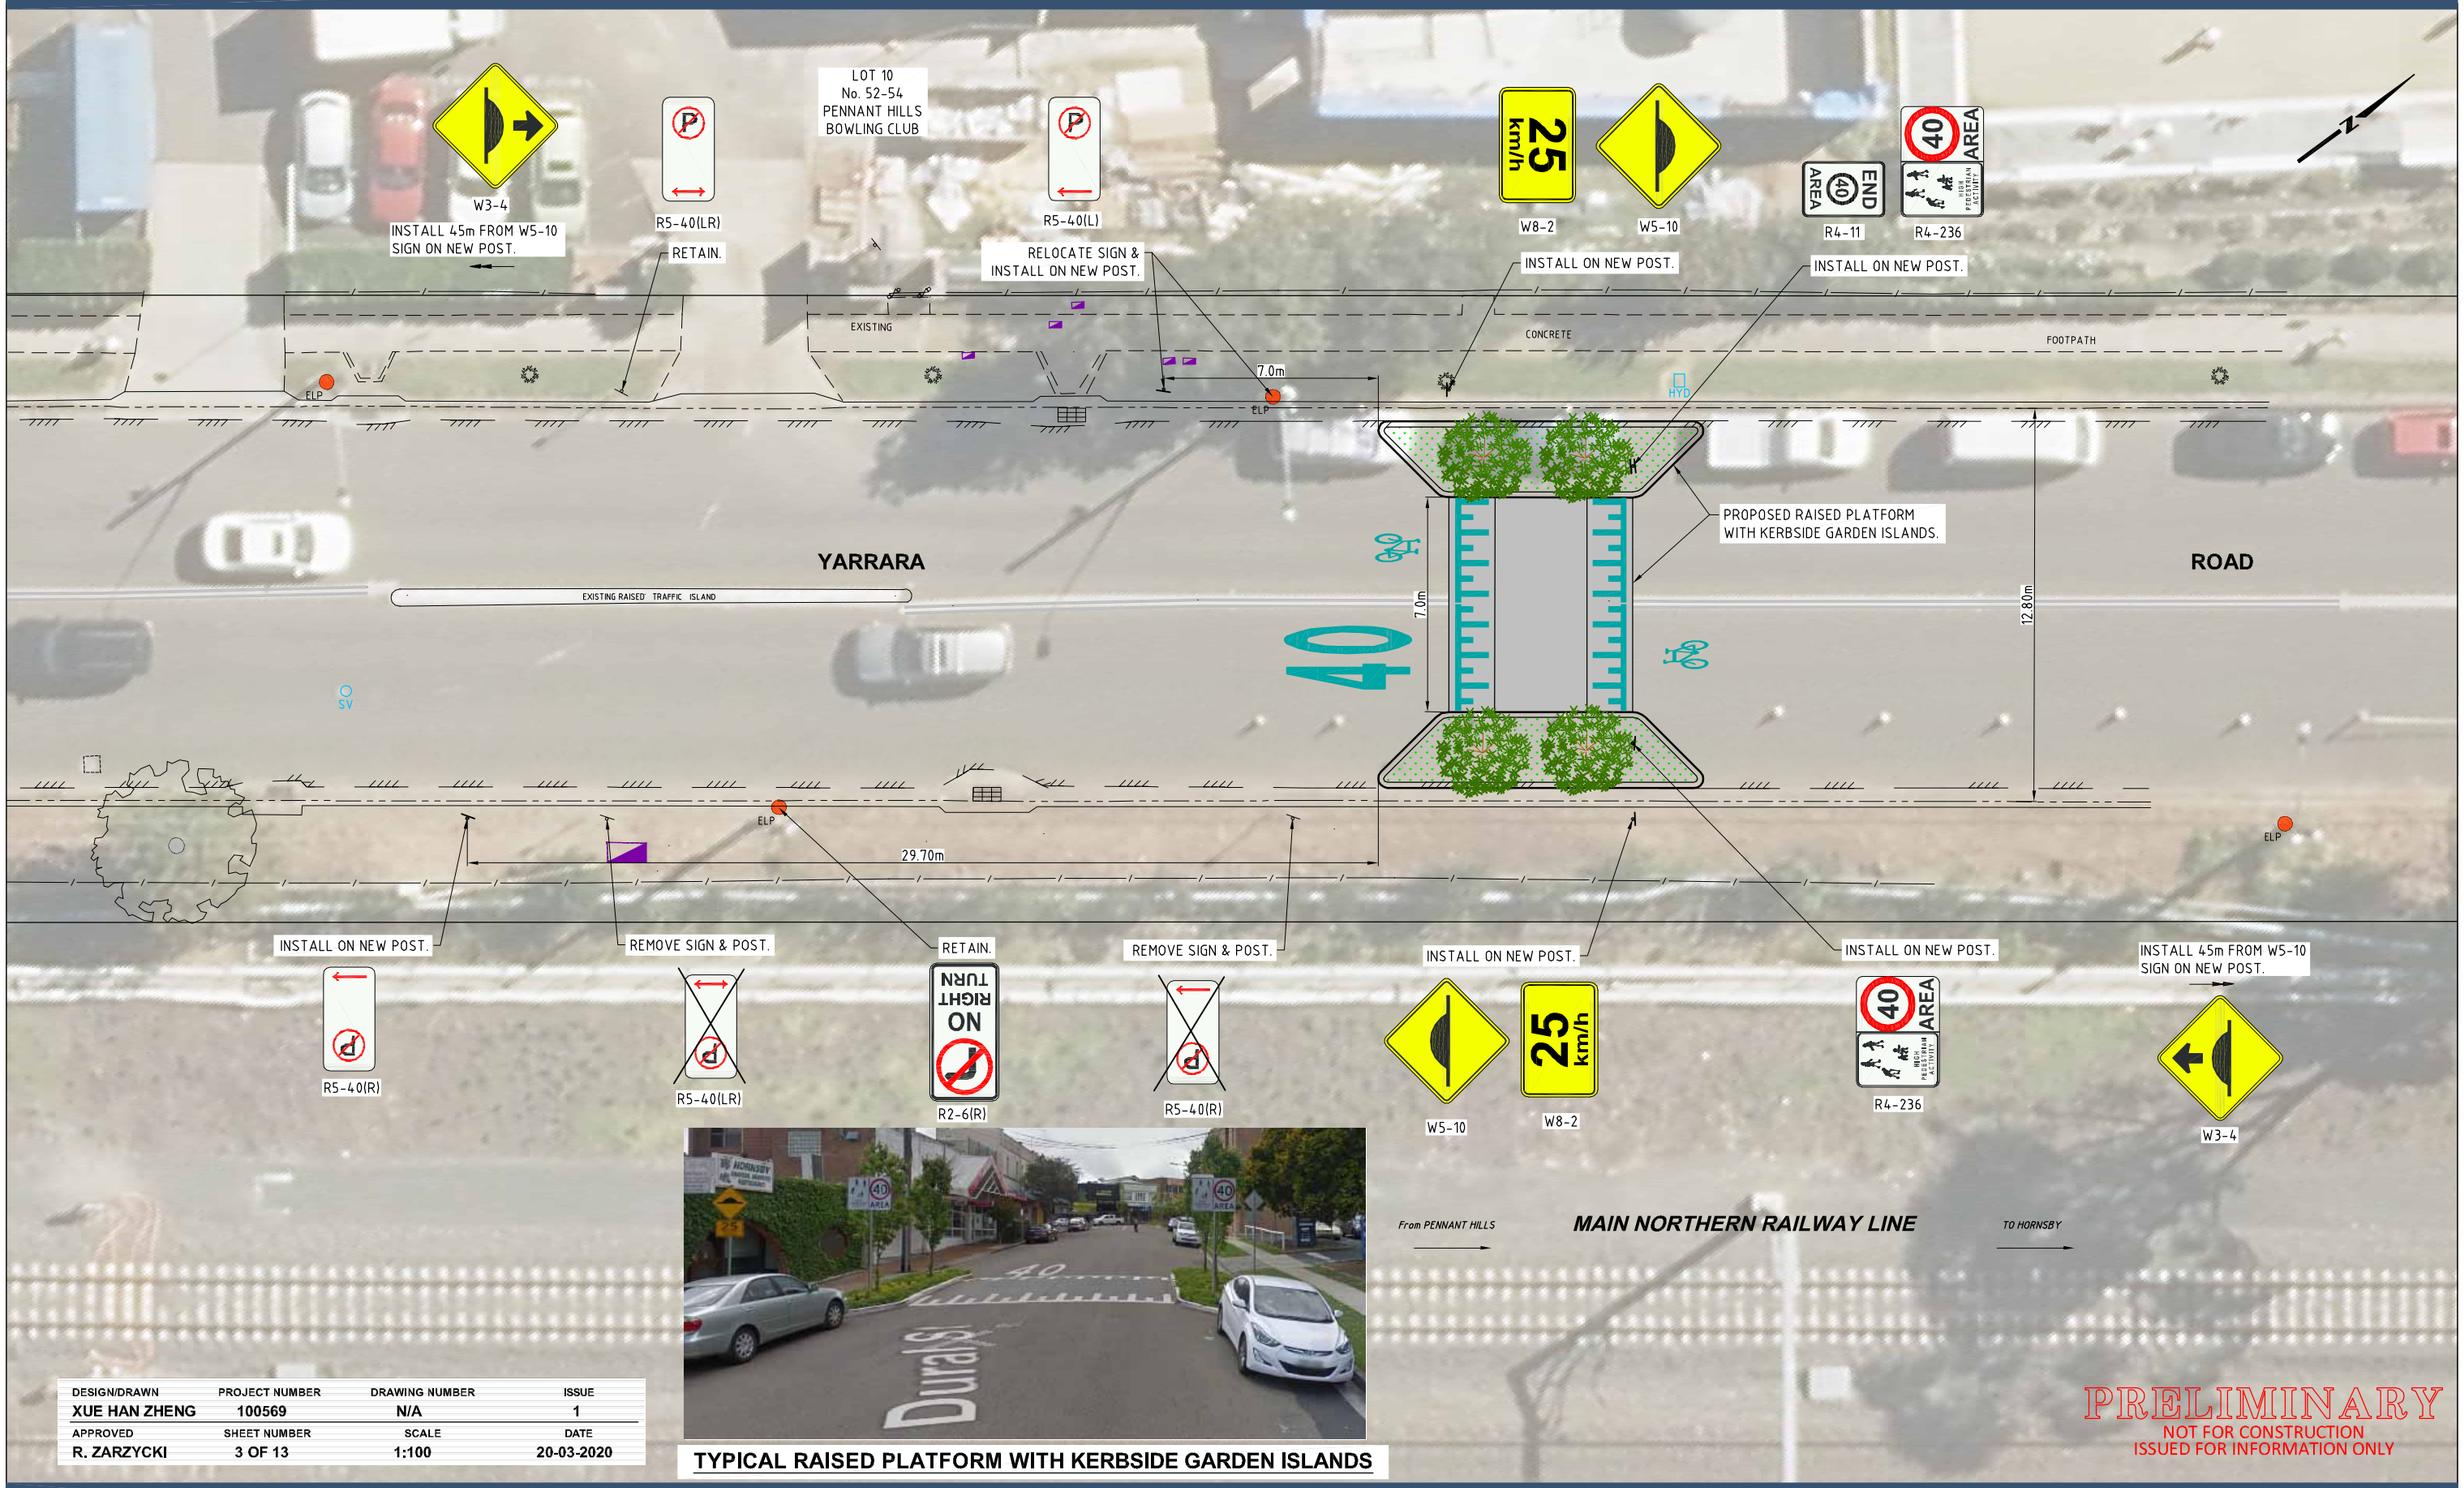

DESIGN/DRAWN	PROJECT NUMBER	DRAWING NUMBER	ISSUE
XUE HAN ZHENG	100569	N/A	1
APPROVED	SHEET NUMBER	SCALE	DATE
R. ZARZYCKI	3 OF 13	1:100	20-03-2020

TYPICAL RAISED PLATFORM WITH KERBSIDE GARDEN ISLANDS

PRELIMINARY
NOT FOR CONSTRUCTION
ISSUED FOR INFORMATION ONLY

Traffic and Road Safety Branch
Hornsby Shire Council
296 Peats Ferry Road, Hornsby
PO Box 37, Hornsby NSW 1630

Telephone 9847 6666
8.30am-5pm Monday to Friday

hornsby.nsw.gov.au

PENNANT HILLS PROPOSED HIGH PEDESTRIAN ACTIVITY AREA (HPAA)

PROPOSED RAISED PLATFORM NEAR PENNANT HILLS BOWLING CLUB
CONCEPT PLAN

HORNSBY SHIRE COUNCIL