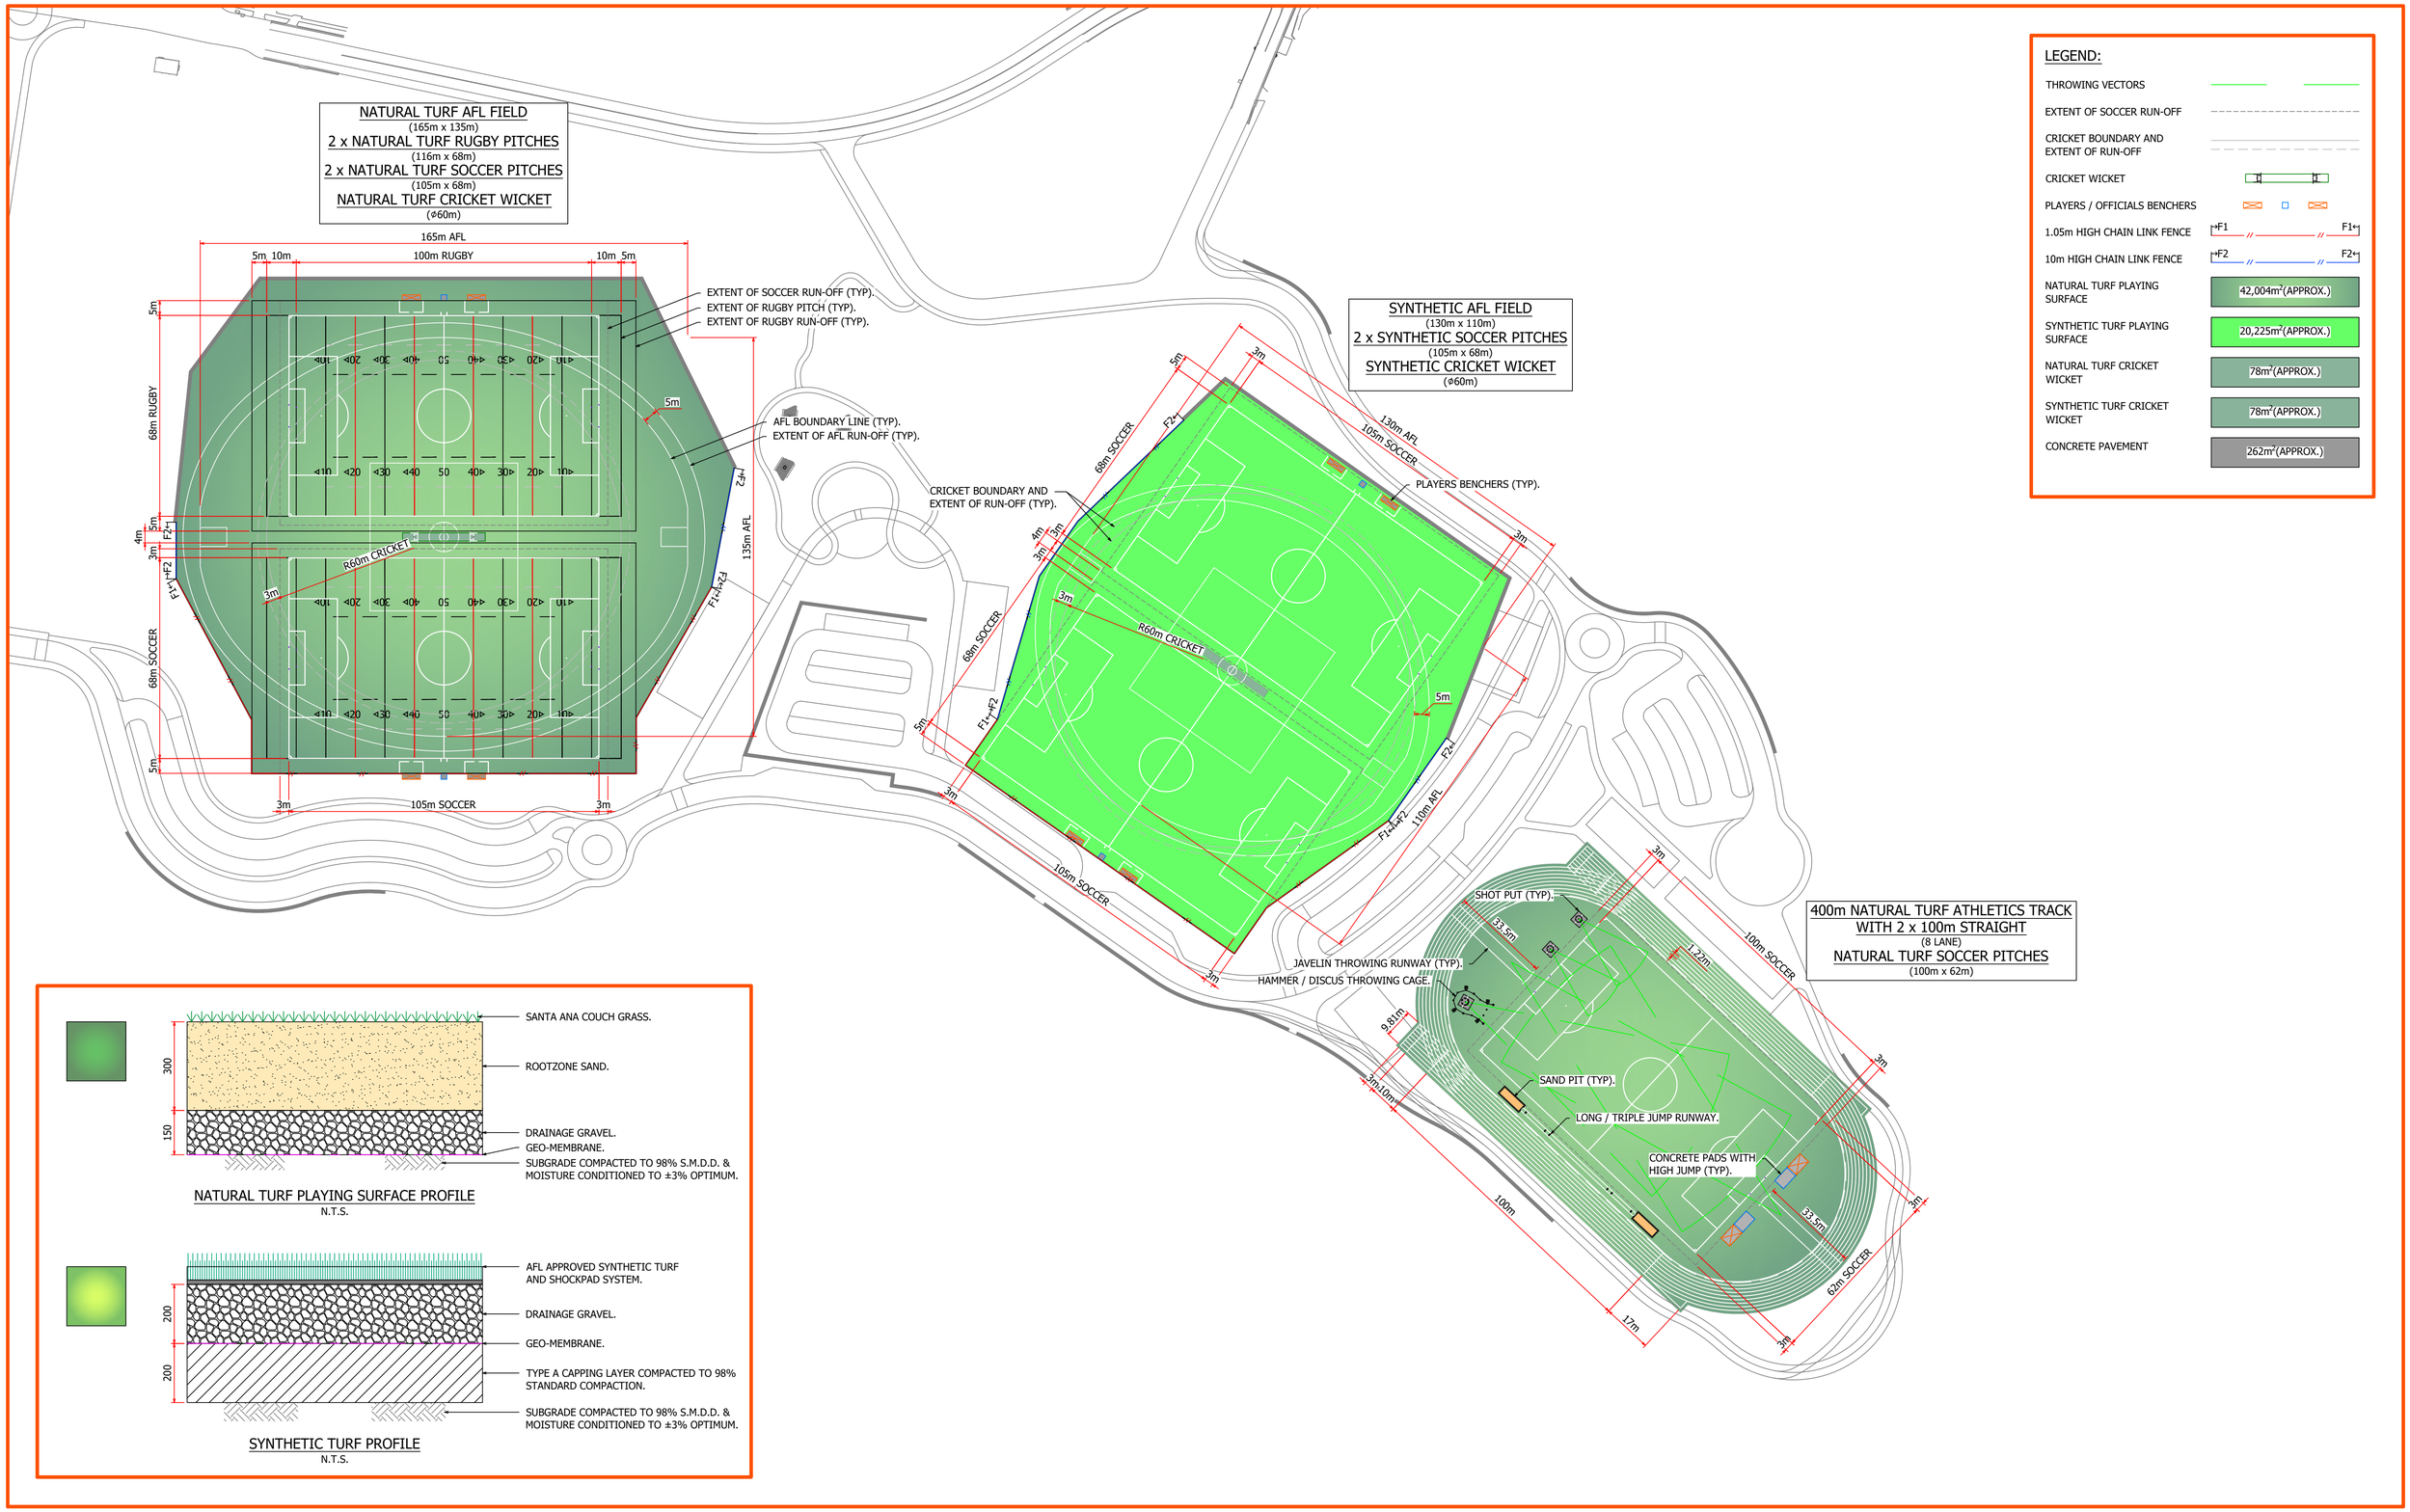

SPORTENG™

PROJECT: WESTLEIGH PARK

PROJECT NO: 10681-00	SKETCH TITLE: - CONCEPT SKETCH	SKETCH NO: SE_10681_SKT_001	REV: B	DATE: 09/02/21	DRAWN BY: MJG	SCALE: 1:1000 @ A1

© SPORTENG