

HORNSBY TOWN CENTRE (EAST) PROPOSED HIGH PEDESTRIAN ACTIVITY AREA (HPAA)

DESIGN/DRAWN S. COMISH	PROJECT NUMBER 101688	DRAWING NUMBER HPAA - 2024	ISSUE 1
APPROVED R.Z.	SHEET NUMBER 1 OF 8	SCALE NOT TO SCALE	DATE DEC. 2024



Design and Construction Branch
Hornsby Shire Council
296 Peats Ferry Road, Hornsby
PO Box 37, Hornsby NSW 1630

Telephone 9847 6666
8.30am-5pm Monday to Friday

hornsby.nsw.gov.au


HORNSBY TOWN CENTRE (EAST) PROPOSED HIGH PEDESTRIAN ACTIVITY AREA (HPAA)

COVER SHEET
DECEMBER 2024



H:\\\\Hornsby HPAA TR XXXXX\\HPAA Proposal.dwg

PRELIMINARY
NOT FOR CONSTRUCTION
ISSUED FOR INFORMATION ONLY

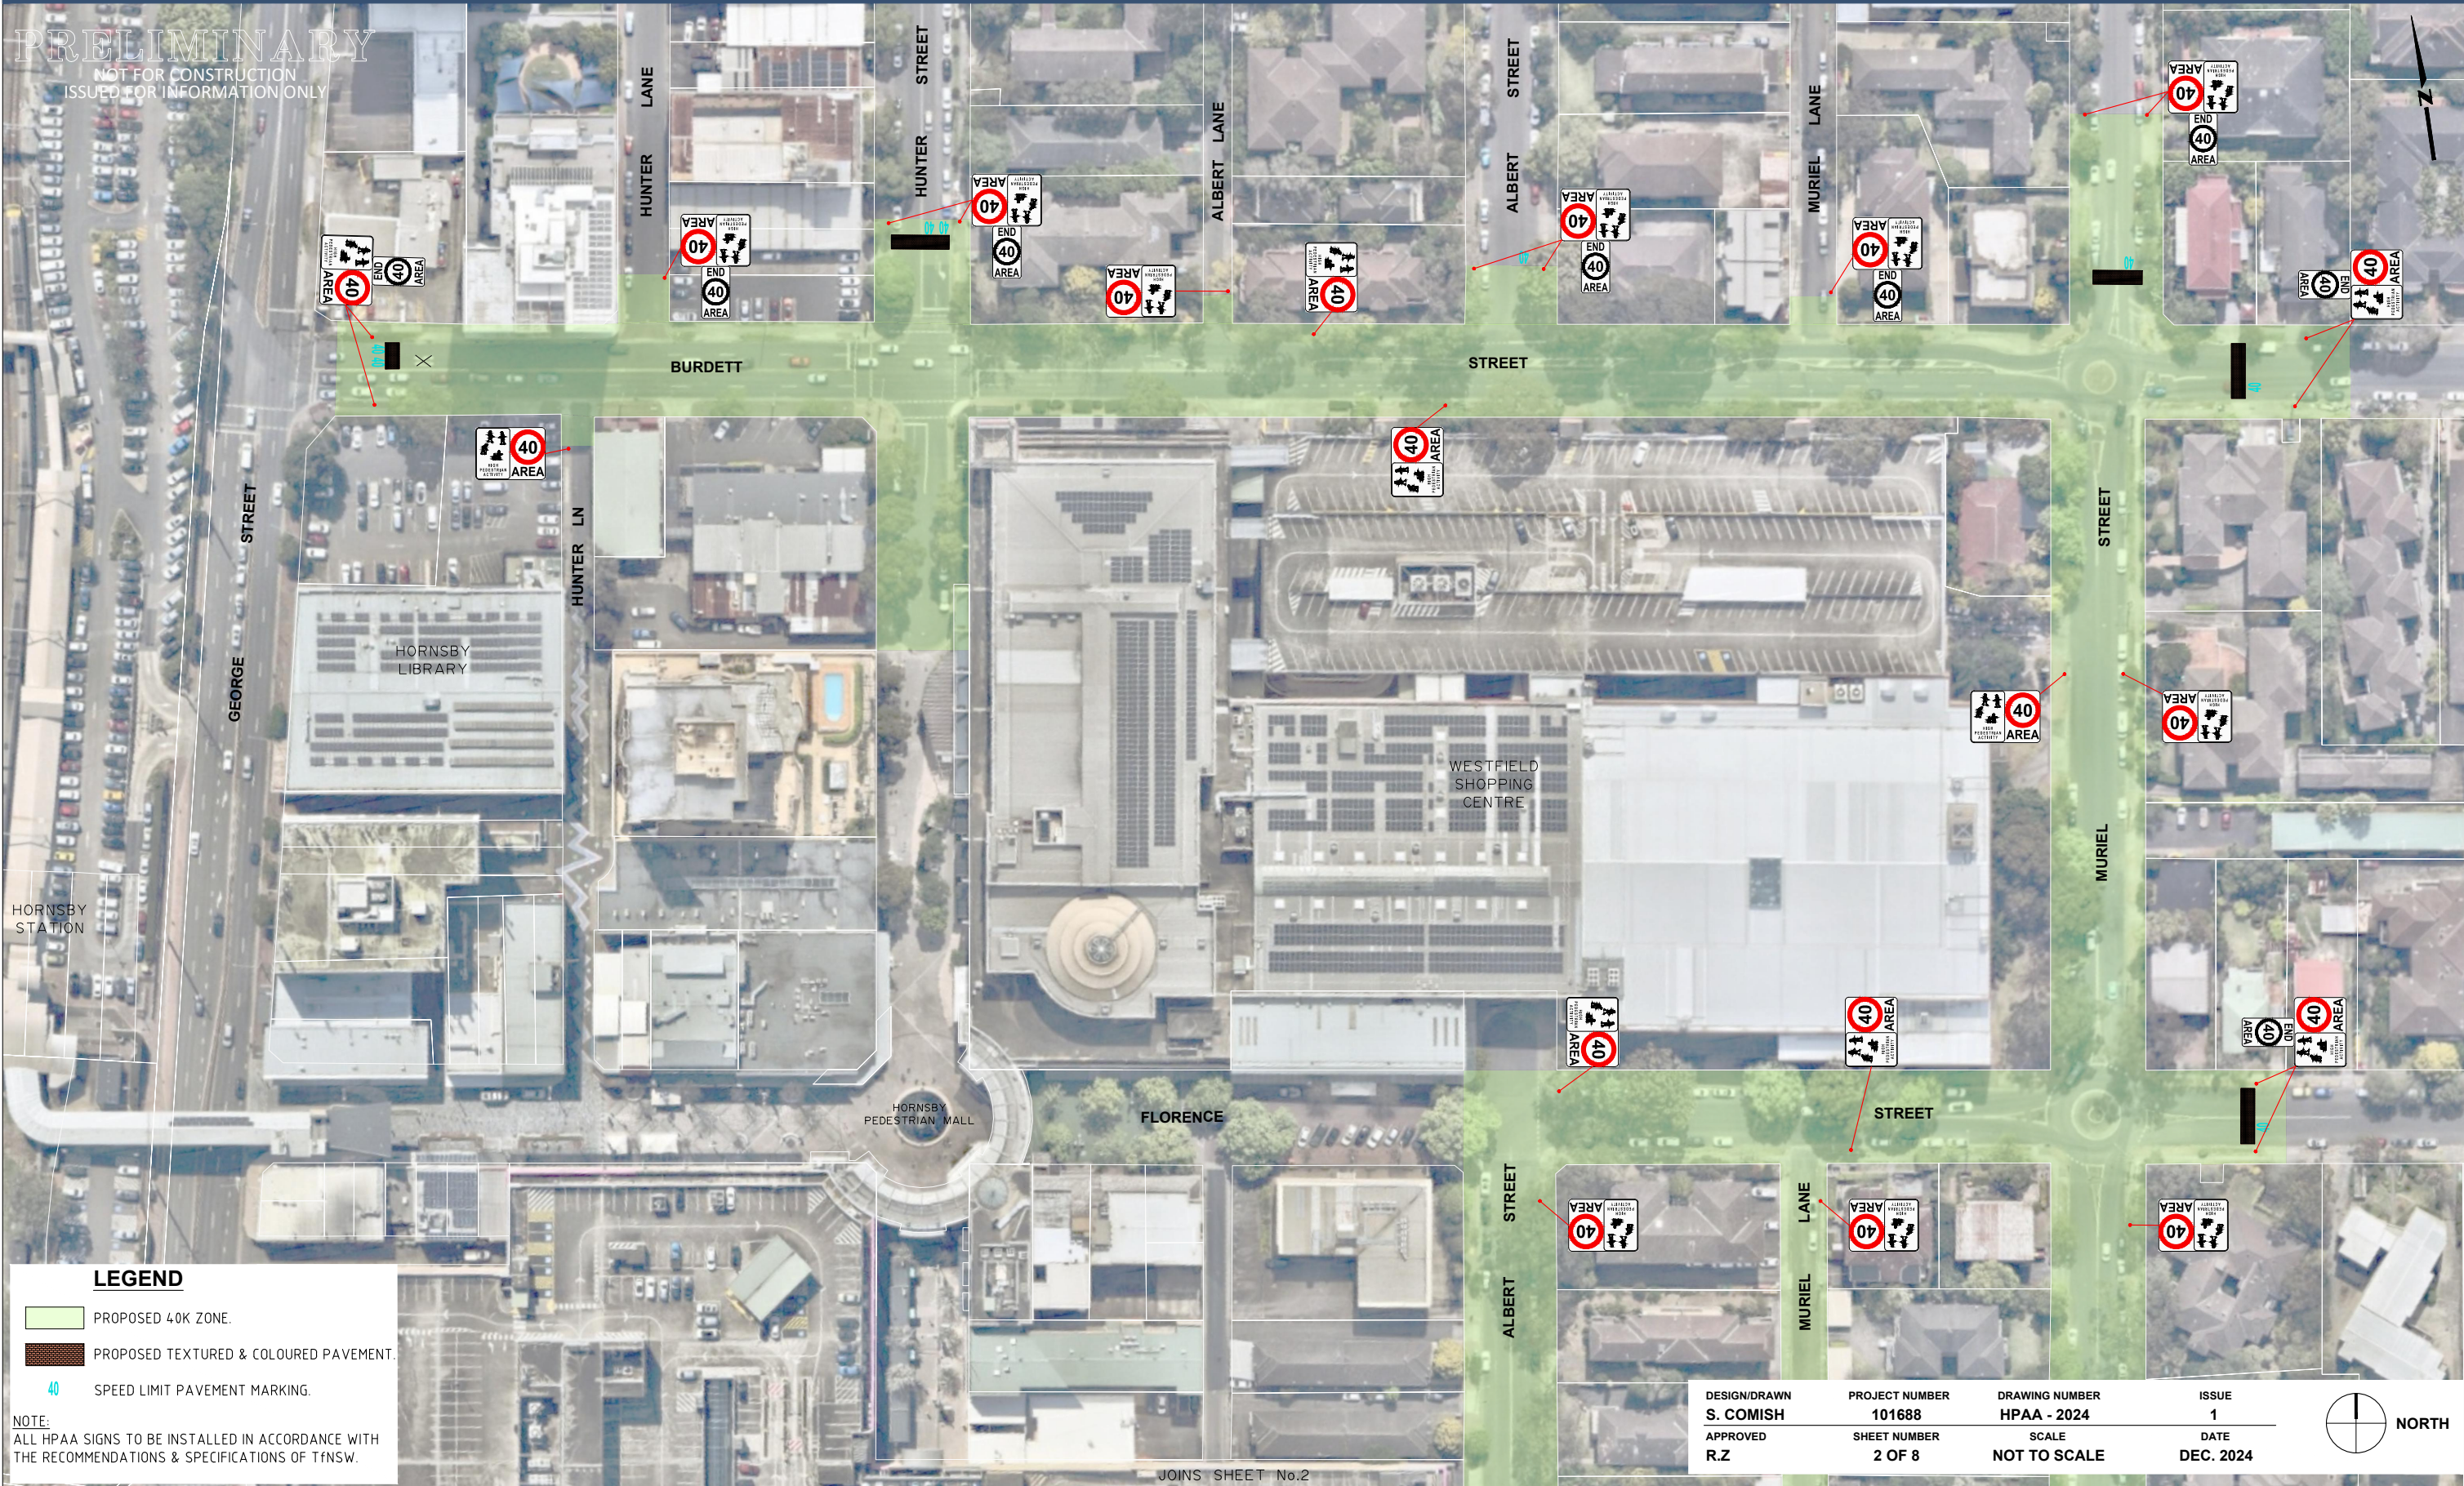

LEGEND

-  PROPOSED 40K ZONE.
-  PROPOSED TEXTURED & COLOURED PAVEMENT.
-  SPEED LIMIT PAVEMENT MARKING.

NOTE:
ALL HPAA SIGNS TO BE INSTALLED IN ACCORDANCE WITH
THE RECOMMENDATIONS & SPECIFICATIONS OF TfNSW.

DESIGN/DRAWN S. COMISH	PROJECT NUMBER 101688	DRAWING NUMBER HPAA - 2024	ISSUE 1
APPROVED R.Z	SHEET NUMBER 2 OF 8	SCALE NOT TO SCALE	DATE DEC. 2024

 NORTH

Design and Construction Branch
Hornsby Shire Council
296 Peats Ferry Road, Hornsby
PO Box 37, Hornsby NSW 1630

Telephone 9847 6666
8.30am-5pm Monday to Friday

hornsby.nsw.gov.au

HORNSBY TOWN CENTRE (EAST)
PROPOSED HIGH PEDESTRIAN ACTIVITY AREA (HPAA)
HPAA 40K AREA SIGNAGE PLAN - SHEET 1 OF 2
DECEMBER 2024



H:\\\\Hornsby HPAA TR XXXXX\\HPAA Proposal.dwg

PRELIMINARY
NOT FOR CONSTRUCTION
ISSUED FOR INFORMATION ONLY

JOINS SHEET No.1

WESTFIELD
SHOPPING
CENTRE

ALBERT
STREET

MURIEL
LANE

MURIEL
STREET

EDGEWORTH

DAVID

AVENUE

HORNSBY
GIRLS' HIGH
SCHOOL

HIGHWAY

THOMAS
STREET

STREET

ROMSEY

LEONARD

STREET

LEONARD

STREET

PARK

LEGEND

-  PROPOSED 40K ZONE.
-  PROPOSED TEXTURED & COLOURED PAVEMENT.
-  SPEED LIMIT PAVEMENT MARKING.

DESIGN/DRAWN S. COMISH	PROJECT NUMBER 101688	DRAWING NUMBER HPAA - 2024	ISSUE 1
APPROVED R.Z	SHEET NUMBER 3 OF 8	SCALE NOT TO SCALE	DATE DEC. 2024



Design and Construction Branch
Hornsby Shire Council
296 Peats Ferry Road, Hornsby
PO Box 37, Hornsby NSW 1630

Telephone 9847 6666
8.30am-5pm Monday to Friday

hornsby.nsw.gov.au

HORNSBY TOWN CENTRE (EAST) PROPOSED HIGH PEDESTRIAN ACTIVITY AREA (HPAA) HPAA 40K AREA SIGNAGE PLAN - SHEET 2 OF 2 DECEMBER 2024



H:\Hornsby HPAA TR XXXXX\HPAA Proposal.dwg

PRELIMINARY
NOT FOR CONSTRUCTION
ISSUED FOR INFORMATION ONLY

DP231648
No. 1A-1B
BP PETROL STATION

SP71822
No. 1C
COMMERCIAL & HOME UNITS

INSTALL 40km/h PAVEMENT MARKINGS AS SHOWN.

INSTALL TEXTURED & COLOURED
PAVEMENT TREATMENT AT
ENTRY TO 40km/h AREA.

REMOVE EXISTING 50km/h
PAVEMENT MARKING.

40 40

BURDETT

STREET

The diagram shows a 40 mph speed limit sign (a white circle with a red border and the number 40) and a pedestrian crossing sign (a white rectangle with a black border and the text 'PEDESTRIAN CROSSING' above a black silhouette of a person walking). The signs are placed on a road surface. A red line indicates the correct placement of the signs, showing the 40 mph sign placed above the pedestrian crossing sign.

No. 2A
Lot 1
LIBRARY CAR PARK

No. 2B
Lot 1
LIBRARY CAR PARK



ONE WAY



NO LEFT
EXISTING

INTERSECTION TO BE RECONSTRUCTED AS
RAISED CONTINUOUS FOOTPATH TREATMENT
TO IMPROVE PEDESTRIAN SAFETY.

No. 2B
Lot 2
COMMERCIAL PREMISES

DESIGN/DRAWN S. COMISH	PROJECT NUMBER 101688	DRAWING NUMBER HPAA - 2024	ISSUE 1	 NORTH
APPROVED R.Z	SHEET NUMBER 4 OF 8	SCALE NOT TO SCALE	DATE DEC. 2024	

Design and Construction Branch
Hornsby Shire Council
296 Peats Ferry Road, Hornsby
PO Box 37, Hornsby NSW 1630


Telephone 9847 6666
8.30am-5pm Monday to Friday

hornsby.nsw.gov.au

HORNSBY TOWN CENTRE (EAST) PROPOSED HIGH PEDESTRIAN ACTIVITY AREA (HPAA)

**BURDETT STREET / HUNTER LANE IMPROVEMENTS
CONCEPT PLAN - DECEMBER 2024**



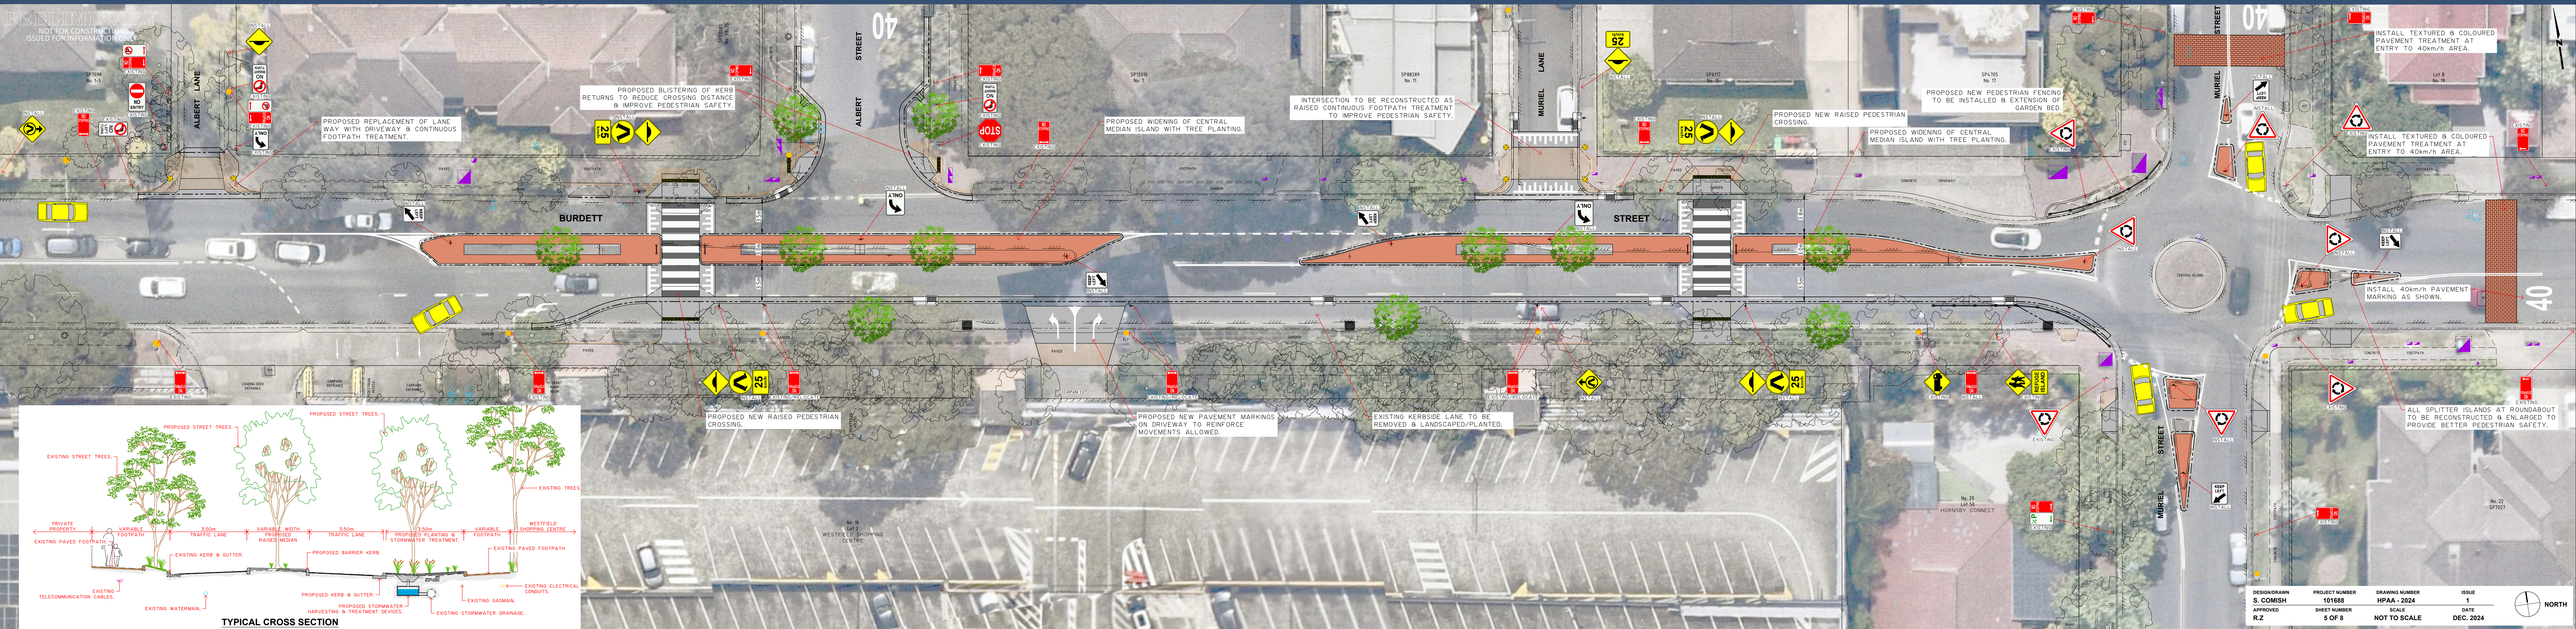

HORNSBY TOWN CENTRE (EAST) PROPOSED HIGH PEDESTRIAN ACTIVITY AREA (HPAA)

BURDETT STREET IMPROVEMENTS
CONCEPT PLAN - DECEMBER 2024

PRELIMINARY
NOT FOR CONSTRUCTION
ISSUED FOR INFORMATION ONLY

INSTALL EDGE LINE FROM NEW
CROSSING AT FLORENCE ST TO
EXISTING 'NO STOPPING' SIGN.

No. 14
SP 14083
RESIDENTIAL UNIT

INSTALL SHELTERED RIGHT TURN BAY AS SHOWN.



RESID
ONLY

PAINTED ISLAND TREATMENT
(SEAGULL).

No. 2-6
SP 7940
RESIDENTIAL UNITS

EXISTING.

CONSTRUCT RAISED MEDIAN ISLAND
AS SHOWN. REFER TO SECTION
BELOW FOR DETAILS.

SP 83690
No. 32-34
COMMERCIAL UNITS

SP 699
No. 17
RESIDENTIAL UNITS

INSTALL PAINTED ARROW ON DRIVEWAY TO REINFORCE LEFT TURN ONLY MOVEMENT.


EXISTING

NO ENTRY



Lot 1
No.1-11
WESTFIELD CARPARK

EXISTING.

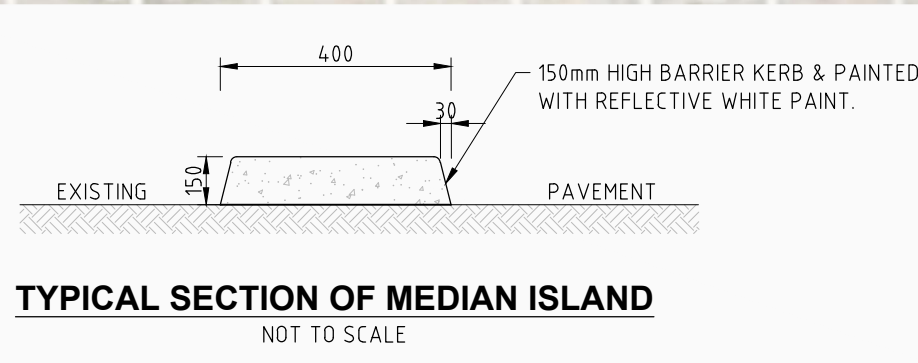A red rectangular sign with a white double-headed arrow at the top and the text "NO STOPPING" in white capital letters at the bottom.

HORNSBY TOWN CENTRE (EAST) PROPOSED HIGH PEDESTRIAN ACTIVITY AREA (HPAA)

**ALBERT STREET IMPROVEMENTS
CONCEPT PLAN - DECEMBER 2024**

DESIGN/DRAWN S. COMISH	PROJECT NUMBER 101687	DRAWING NUMBER HPAA - 2024	ISSUE 1	 NORTH
APPROVED R.Z	SHEET NUMBER 7 OF 8	SCALE NOT TO SCALE	DATE DEC. 2024	

